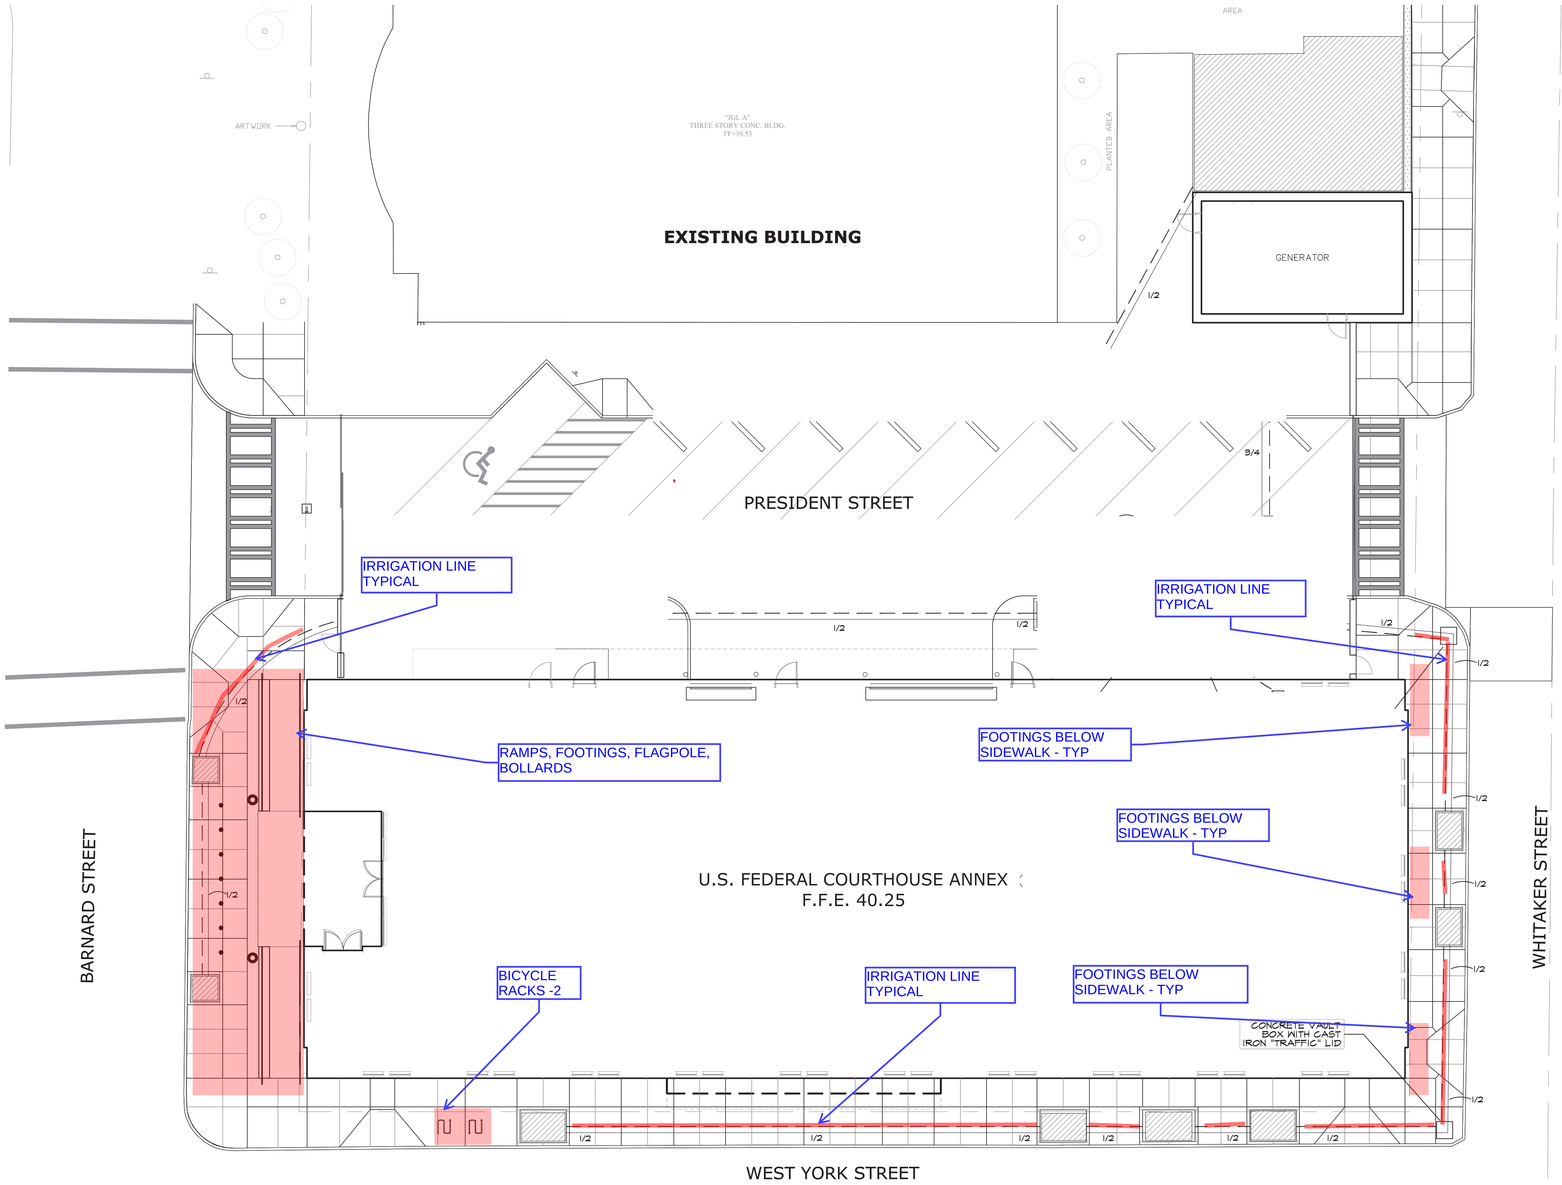

Exhibit A

1" = 10'-0"

TRUE NORTH PLAN NORTH

FILE NAME: W:\117261\117261-A-R19-kbadiyan.RVT
USER NAME:
DATE STAMP: 1/15/2019 4:11:52 PM

Page

Page Southerland Page, Inc.
400 W. Cesar Chavez Street Fifth Floor
Austin, TX 78701
pagethink.com

TEL 512 472 6721
FAX 512 477 3211

ARCHITECTURE / ENGINEERING / INTERIORS / PLANNING / CONSULTING
Austin / Dallas / Denver / Houston / San Francisco / Washington DC / International Affiliate Offices

HOAR CONSTRUCTION

Two Metroplex Drive Suite 400
Birmingham, AL 35209

TEL 205 423 2254
FAX 205 423 2323

CIVIL
Hussey Gay Bell
329 Commercial Drive
Suite 200
Savannah GA 31406
912 354 4626

MEP
Newcomb & Boyd
303 Peachtree Center Avenue, NE
Suite 525
Atlanta, GA 30303
404 730 8400

STRUCTURAL
Walter P Moore
221 West 6th Street
Suite 800
Austin, TX 78701
512 330 1270

LANDSCAPE
Asakura Robinson
816 Congress Avenue
Suite 1270
Austin, TX 78701
512 351 9601

US GENERAL SERVICES ADMINISTRATION
Annex to U.S. Courthouse
124 Barnard Street
Savannah, Georgia 31401

REVISION HISTORY

IRRIGATION PLAN

DRAWN BY: AE	CHECKED BY: PROJECT MP
PROJECT NUMBER: 117261	ABBREVIATION: TOMOCHICHI
ORIGINAL ISSUE: ISSUE FOR CONSTRUCTION	DATE: 26 JULY 2019

LI-500
SHEET NUMBER