ATTACHMENT 1

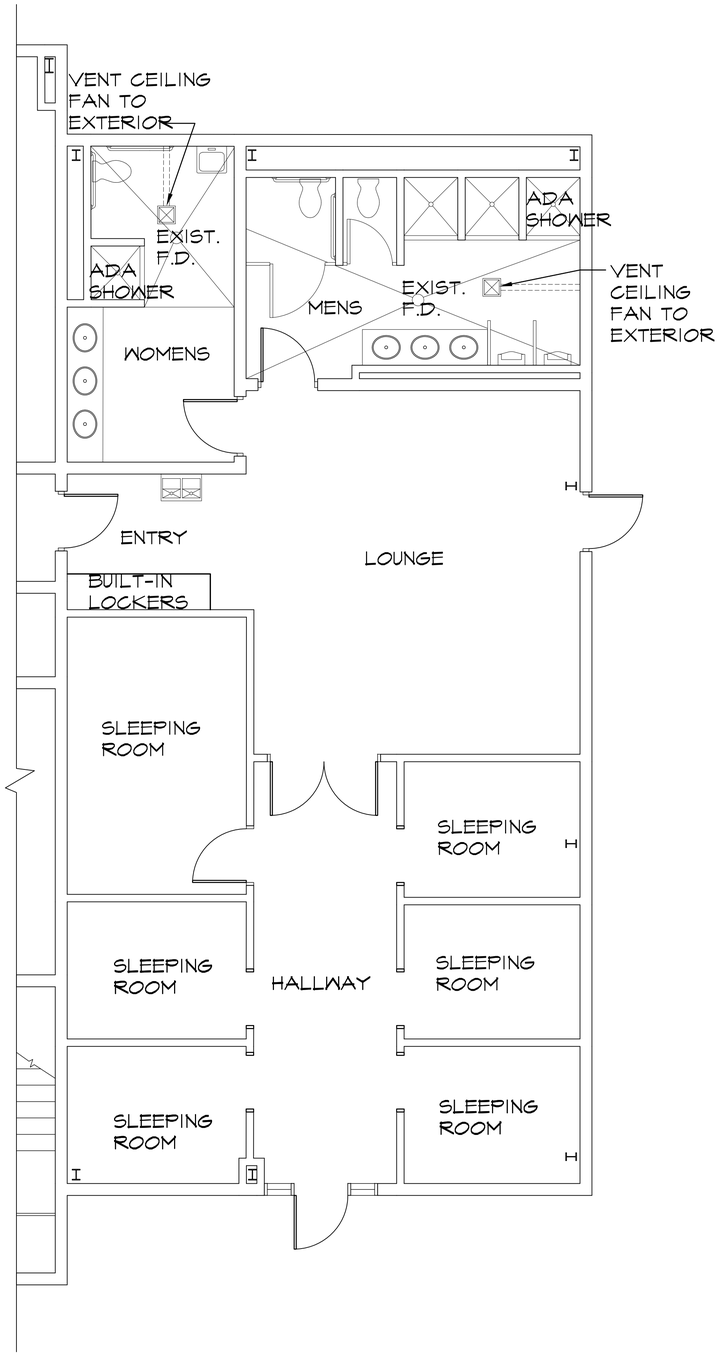

1 A1.1 FLOOR PLAN
SCALE: 1/4"=1'-0"

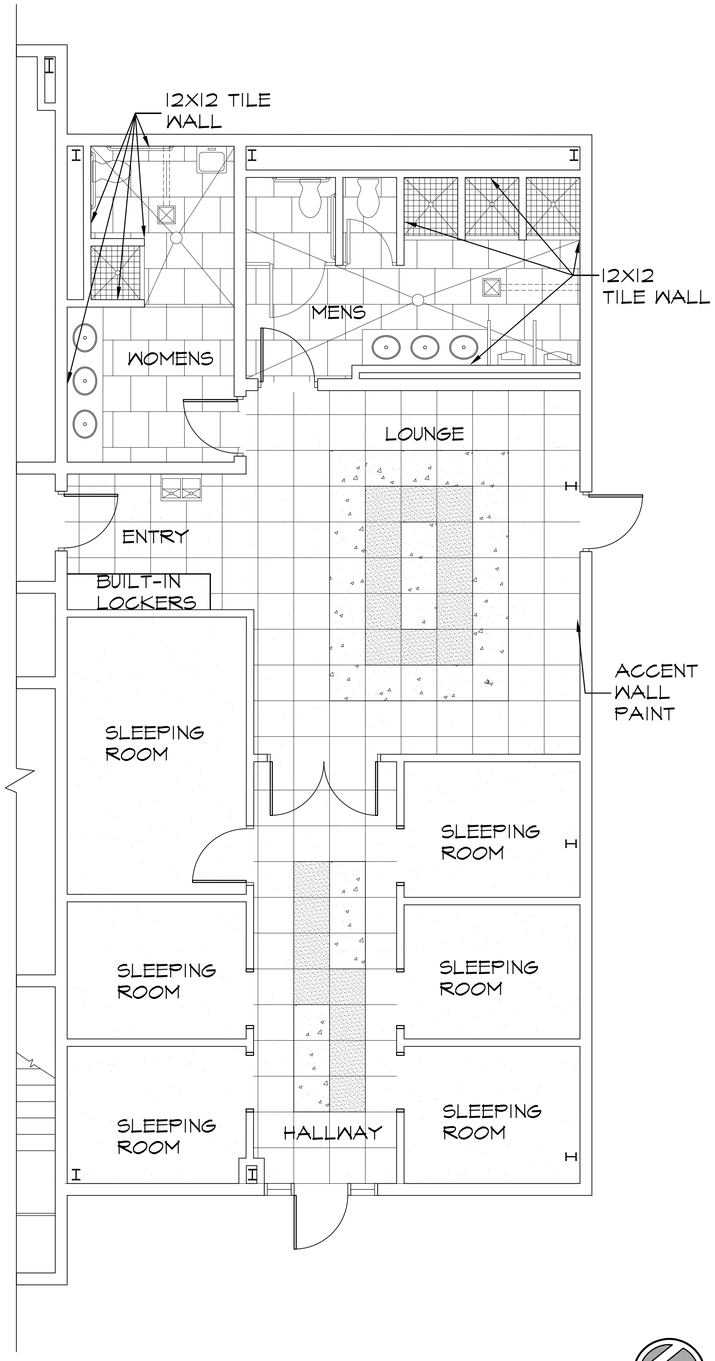

JOB NORTH

2 A1.1 FINISH FLOOR PLAN
SCALE: 1/4"=1'-0"

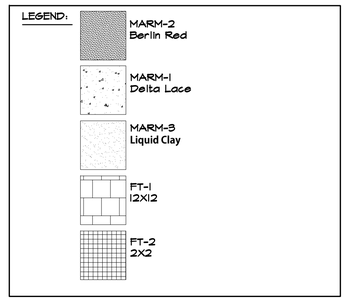

4 A1.1 FINISH PLAN LEGEND
SCALE: N.T.S.

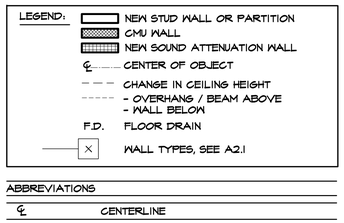

ABBREVIATIONS

℄	CENTERLINE

GENERAL NOTES:

1. ALL COUNTERS TO HAVE RADIUSED CORNERS.
2. CONTRACTOR TO PROVIDE PLYWOOD BACKING OR WOOD BLOCKING BEHIND DRYWALL AS NEEDED FOR MOUNTING OF CASEWORK AND FIXTURES.
3. ALL WALLS & CEILINGS WITHIN AREAS OF CONSTRUCTION TO RECEIVE NEW PAINT.
4. GENERAL CONTRACTOR SHALL VERIFY ALL ELEVATIONS, DIMENSIONS AND LOCATIONS OF EXISTING FEATURES BEFORE STARTING WORK. NOTIFY ARCHITECT/ENGINEER OF ANY DISCREPANCIES.
5. ALL CONSTRUCTION SHALL BE IN ACCORDANCE WITH STANDARD BUILDING CODE, OSHA, ACI, AISC, AND AITC CODES AND REQUIREMENTS AND ALL APPLICABLE STANDARDS.
6. GENERAL CONTRACTOR SHALL REFER TO ARCHITECTURAL, MECHANICAL, ELECTRICAL, PLUMBING, AND VENDOR DRAWINGS FOR COORDINATION OF EQUIPMENT IN AND/OR BENEATH SLABS.

3 A1.1 GENERAL NOTES AND LEGEND
SCALE: N.T.S.

GREENLINE ARCHITECTURE
28 E 35TH ST
SAVANNAH, GA 31401
T 912.447.5665
F 912.447.8381
WWW.GREENLINEARCH.COM

CITY OF SAVANNAH
FIRE STATION #13 RENOVATION
11 McKenna Drive
SAVANNAH, GEORGIA

REVISIONS

FIRST LEVEL FLOOR PLAN

1. The drawing is the property of GREENLINE ARCHITECTURE, INC. and is not to be reproduced or copied in whole or in part. It is not to be used on any other project and is to be returned on request.
2. Scales as stated hereon are valid on the original drawing only and are hereby changed in proportion to the difference in size between the print and the original drawing.
3. Do not scale dimensions from prints. Plans and details are not always drawn to scale. Use dimensions given or consult the Architect for further clarification.

ISSUED FOR REVIEW

JOB NO: 19.003.01
ISSUE DATE: 02/14/2019
DRAWN: KD

A1.1