ATTACHMENT C

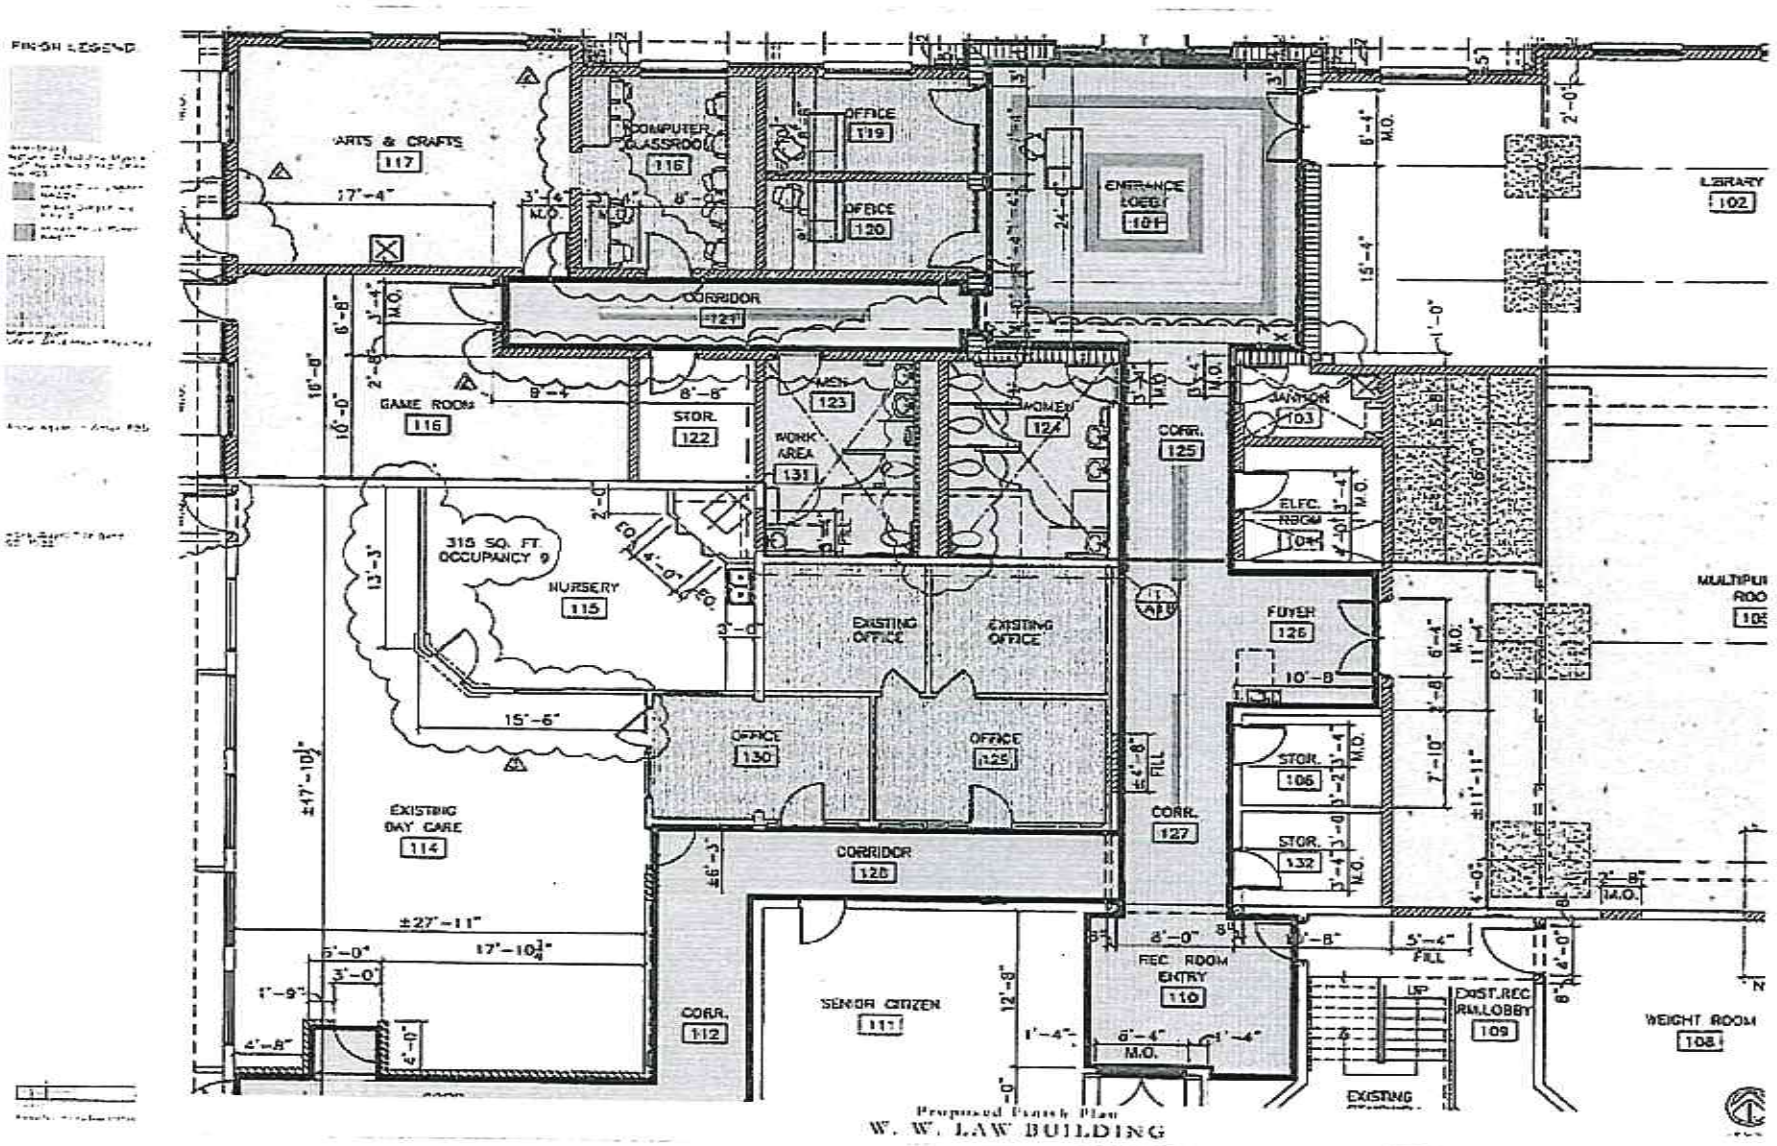

Proposed Floor Plan
W. W. LAW BUILDING